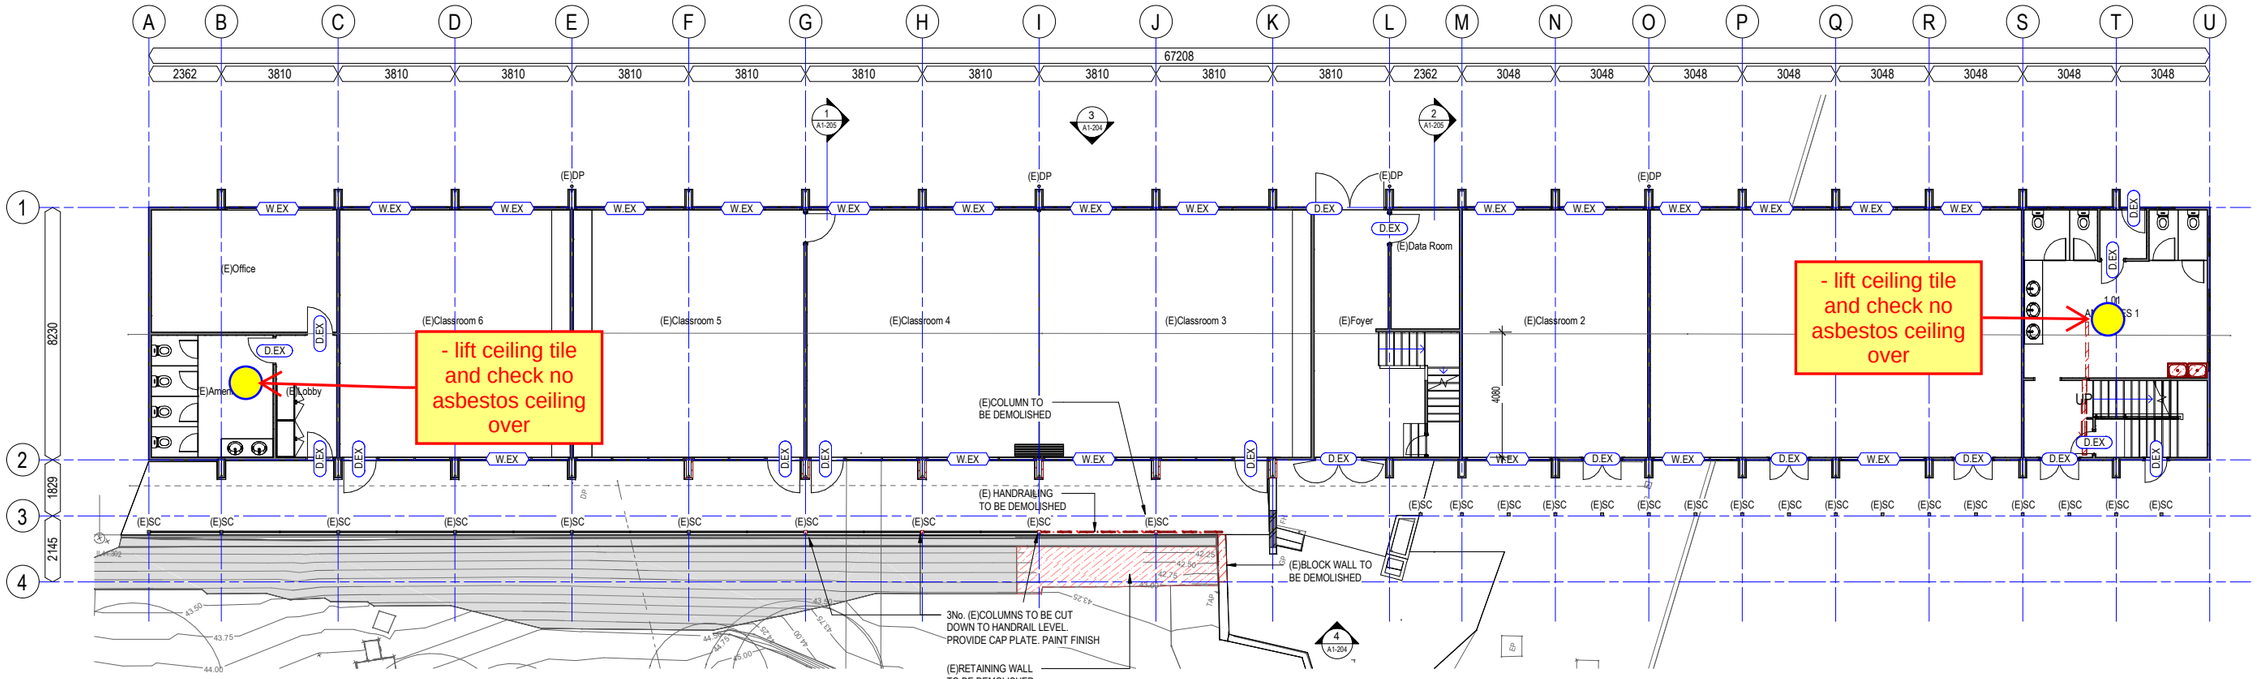

1 A1-204 201 - LVL1 FLOOR PLAN- EXISTING
1 : 100 @ A1

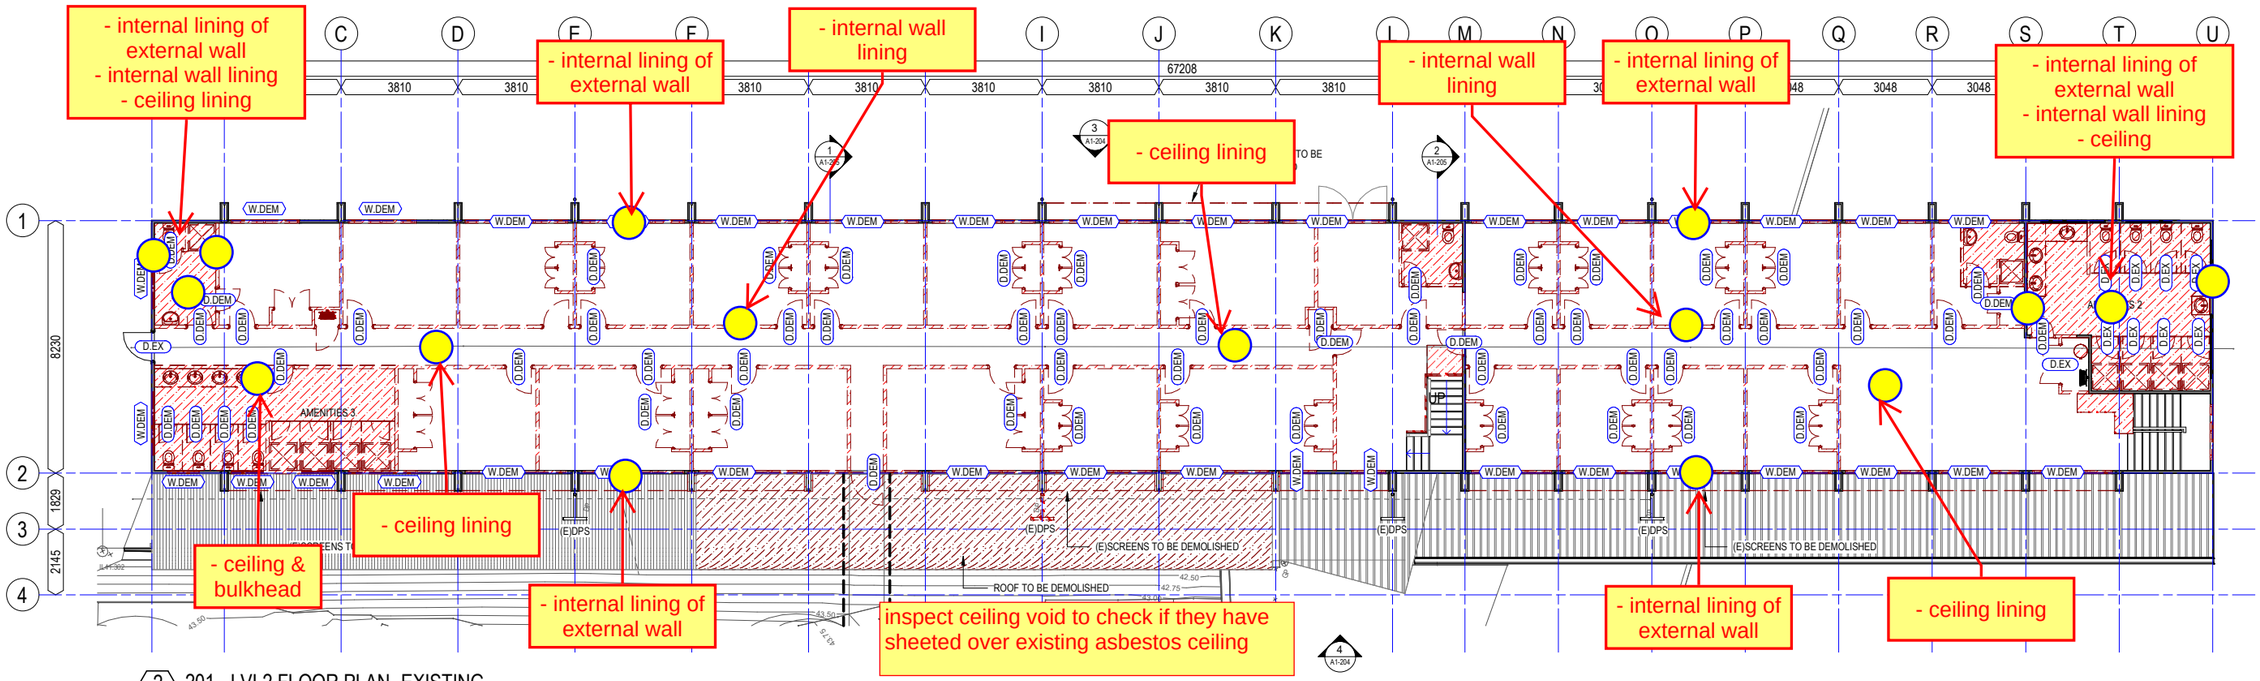

2 A1-204 201 - LVL2 FLOOR PLAN- EXISTING
1 : 100 @ A1

GENERAL NOTES

- CONTRACTOR TO CONFIRM ALL DIMENSIONS ON SITE BEFORE COMMENCING WORK.
- ALL WORKS TO BE CARRIED OUT TO LOCAL AUTHORITY REQUIREMENTS.
- THESE DRAWINGS ARE TO BE READ IN CONJUNCTION WITH SPECIFICATION AND ASSOCIATED NOTES.
- DO NOT SCALE THIS DRAWING. IF IN DOUBT, ASK.

23/01/2024 2:16:27 PM

Autodesk Docs://Rockhampton Girls Grammar School/(2274) Luck House.rvt

GENERAL LEGEND

Wx.xx.x	WINDOW NUMBER, REFER TO SCHEDULE.
Dx.xx.x	DOOR NUMBER, REFER TO SCHEDULE.
(E)/EX	DENOTES EXISTING
(D)/DEM	DENOTES TO BE DEMOLISHED.
	EXISTING TO REMAIN.
	TO BE DEMOLISHED.

KEYNOTE LEGEND

DP	DOWNPIPE, REFER HYDRA DRAWINGS.
DPS	DOWNPIPE WITH 600 WIDE SPREADER
SC	STEEL COLUMN- TO ENGINEERS DWGS

scale @A1: 1 : 100
scale @A3: 1:200
0 — 5m — 1:100

PRELIMINARY

REV.	DESCRIPTION	ISSUED BY	DATE
P3	PRELIMINARY ISSUE		08/09/2023
P4	PRELIMINARY ISSUE		15/11/2023
P5	PRELIMINARY ISSUE		04/12/2023

TONY MADDEN ARCHITECTS
www.tmarchitects.com.au
(07) 4927 9700

client: ROCKHAMPTON GIRLS GRAMMAR SCHOOL

project: LUCK HOUSE REFURBISHMENT

drawing title: EXISTING FLOOR PLANS

location: DENHAM ST, ROCKHAMPTON QLD 4700

job no:	drawing no:	rev:
2274	A1-201	P5